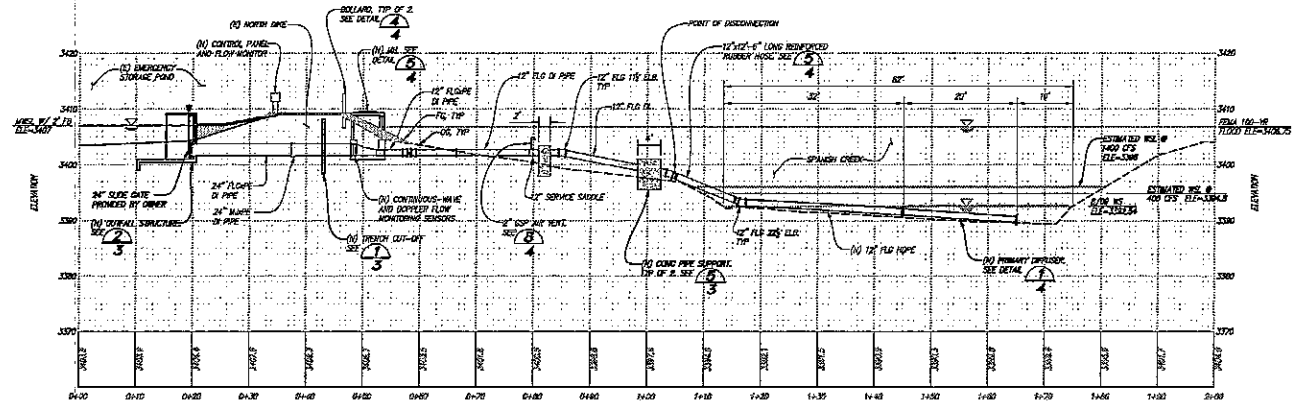

OUTFALL PROFILE
1"=10'

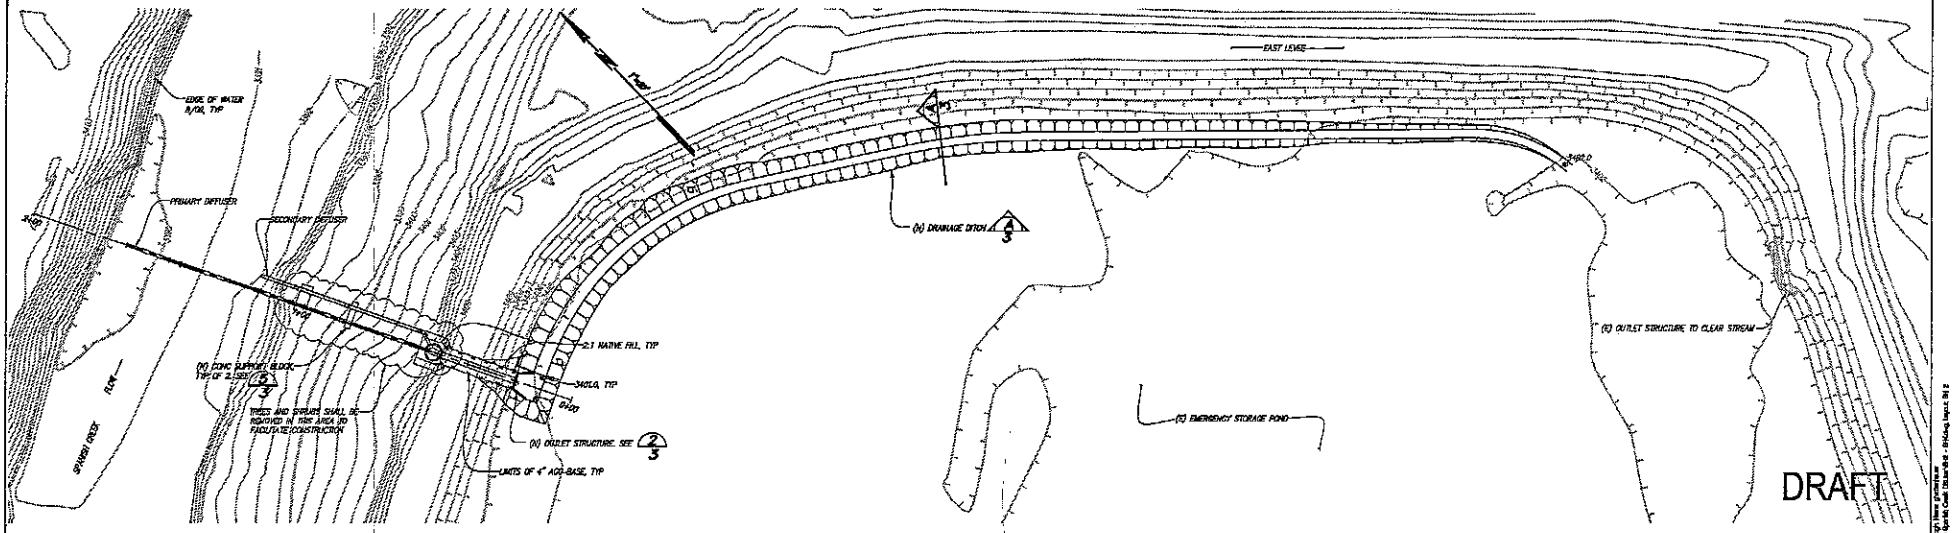

BAR IS ONE INCH ON ORIGINAL DRAWING
0" 1"
IF NOT ONE INCH ON THIS SHEET, ADJUST SCALES ACCORDINGLY.

REVISIONS

NO	DATE	

PACE ENGINEERING
REDDING, CALIFORNIA
DES. GCI CKD. PJR JOB NO.
DRN. GCI/JT DATE 07/01/02 1275.12.002

SIGNED

QUINCY COMMUNITY SERVICES DISTRICT
SPANISH CREEK OUTFALL AND DIFFUSER

SITE PLAN AND DIFFUSER PROFILE

SHEET 2